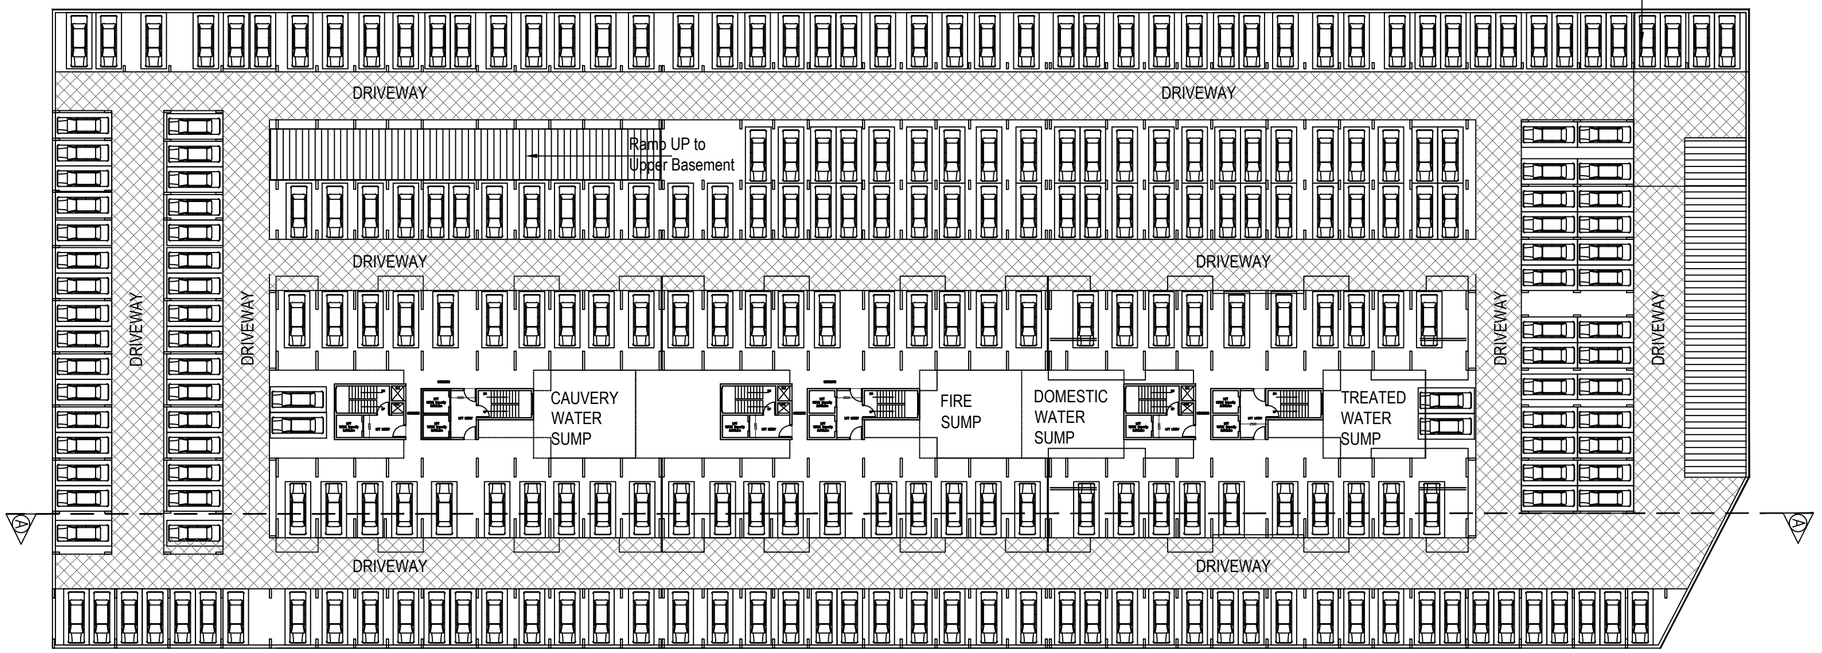

LOWER BASEMENT FLOOR PLAN

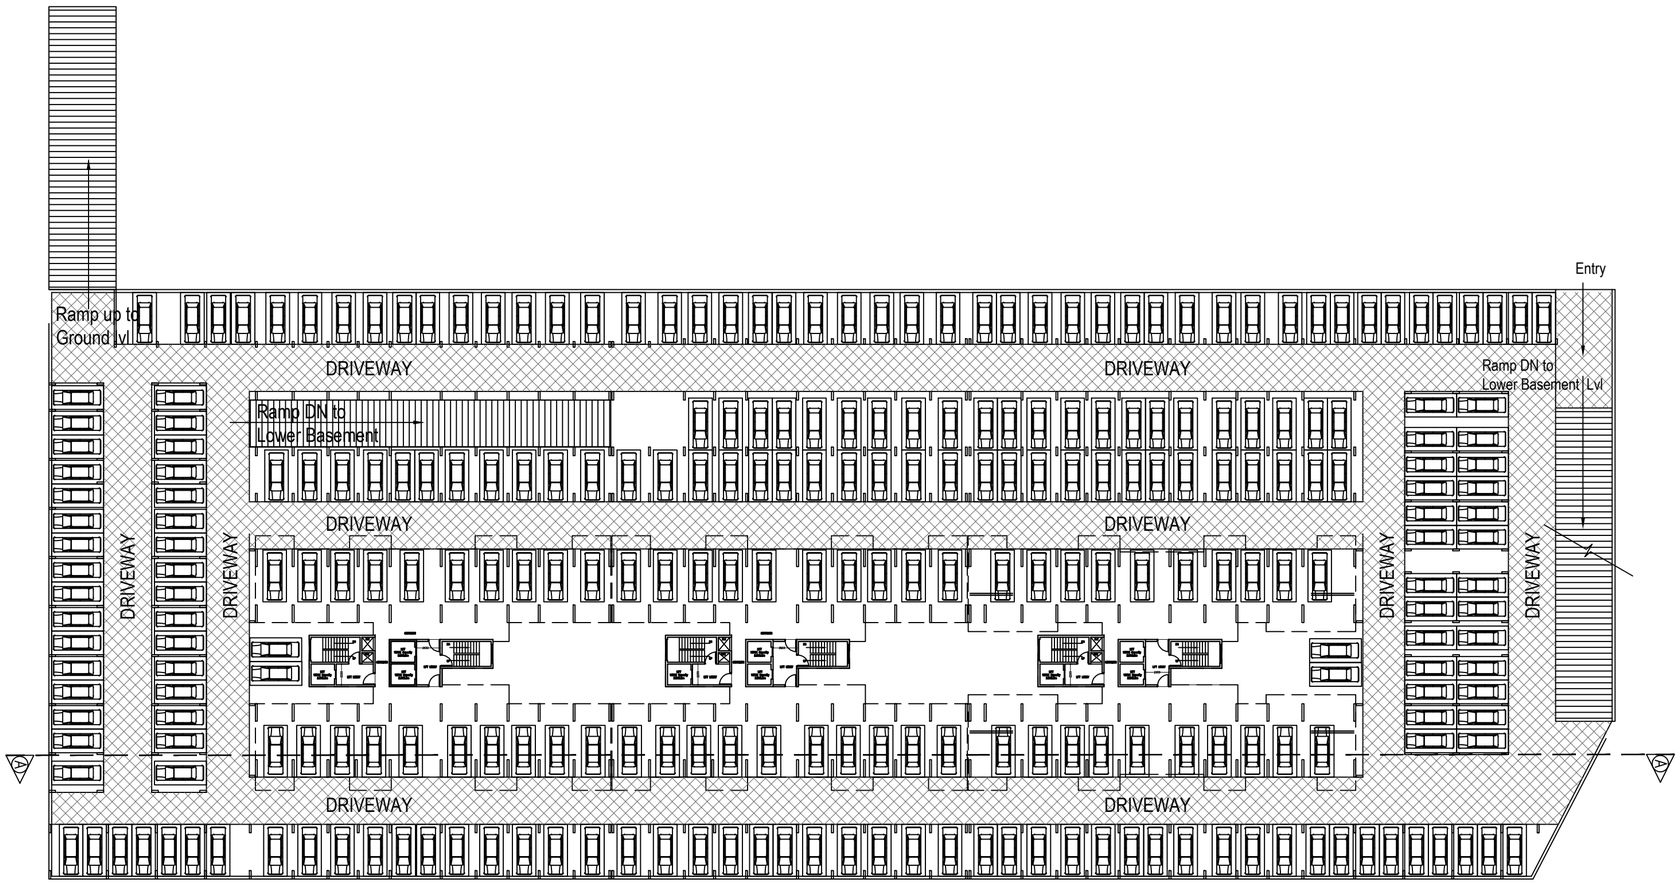

UPPER BASEMENT FLOOR PLAN

NORTH

NOTE : FOR DETAILED SPECIFICATIONS REFER TENDER DOCUMENT

FOR TENDER PURPOSE

AUTHORIZED CLIENT:

BANGALORE DEVELOPMENT AUTHORITY
OFFICE OF THE EXECUTIVE ENGINEER
T.CHOWDAIAH ROAD, KUMARAPARK WEST,
BENGALURU – 560020

PROJECT TITLE:

PROPOSED CONSTRUCTION OF 3 BHK+DH, 3BHK, 4BHK+DH,
4 BHK HOUSING PROJECT & RECREATION CENTER
AT KALATHAMMANAHALLI (Dr.Shivaram Karanth Layout)
SY NO 46, 47, 52, 2, 3,&47/4
KALATHAMMANAHALLI BANGALORE

DRAWING TITLE:

UPPER & LOWER BASEMENT FLOOR PLAN

SIZE–A3	DATE: 15/04/2025
DRAWING NUMBER	REV
A–02	T0